


PIANO INTERRATO S1

mq. 316,123

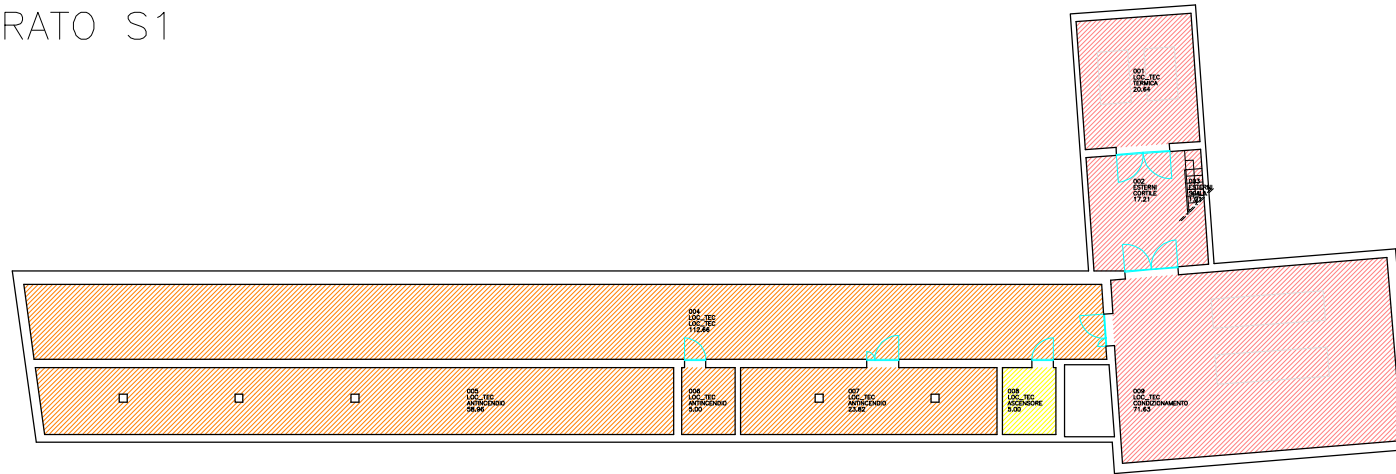

Legenda scala 1:200
A3 rapp. stampa 5-1

spazi comuni Fg. 76 Map. 663 Sub 1
mq. 5,000

spazi UNIBO Fg. 76 Map. 663 Sub 4
mq. 110,693

spazi UNIBO Fg. 76 Map. 663 Sub 3
mq. 200,430


mq. 1065,521

[illegible]

	spazi comuni Fg. 76 Map. 663 Sub 1 mq. 214,881
	spazi UNIBO Fg. 76 Map. 663 Sub 4 mq. 708,089
	spazi UNIBO Fg. 76 Map. 667 Sub 1 mq. 142,551

EDI. 6573 PIANO PRIMO

mq. 1004,308

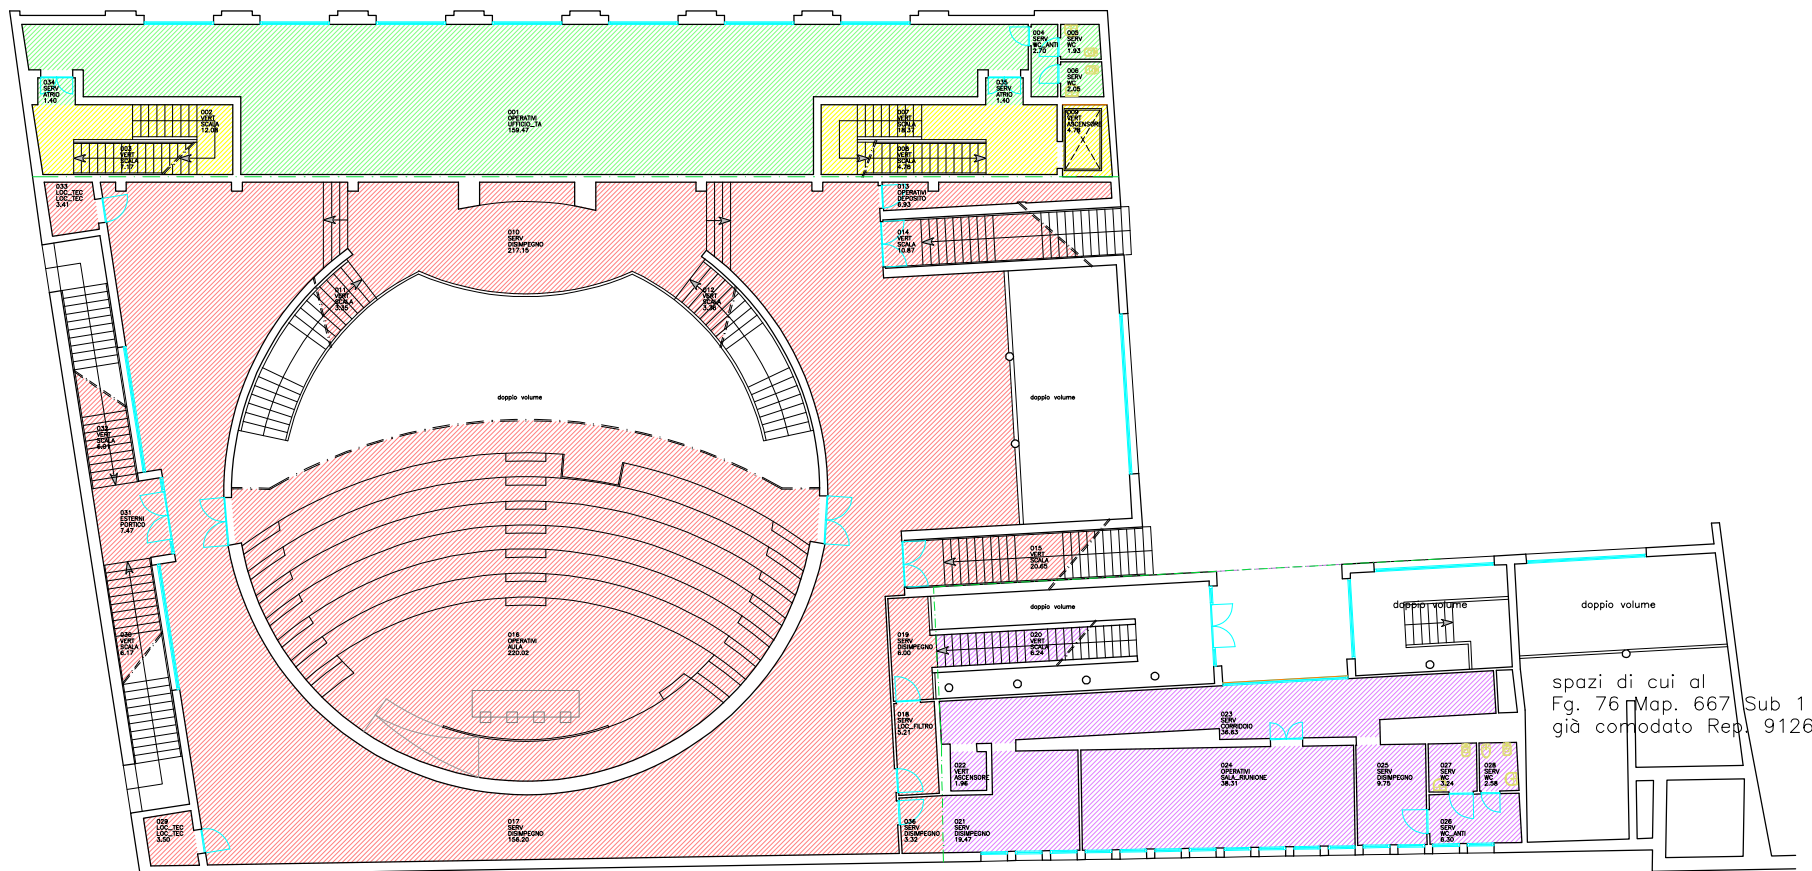


spazi di cui al
Fg. 76 Map. 667 Sub 1
già comodato Rep. 9126

Legenda scala 1:200
AS rapp. stampa 5-1

- spazi comuni Fg. 76 Map. 663 Sub 1
mq. 44,380
- spazi NON UNIBO Fg. 76 Map. 663 Sub 2
mq. 168,954
- spazi UNIBO Fg. 76 Map. 663 Sub 4
mq. 669,974
- spazi UNIBO Fg. 76 Map. 667 Sub 1
mq. 121,000

EDI. 6573 PIANO SECONDO

mq. 795,392

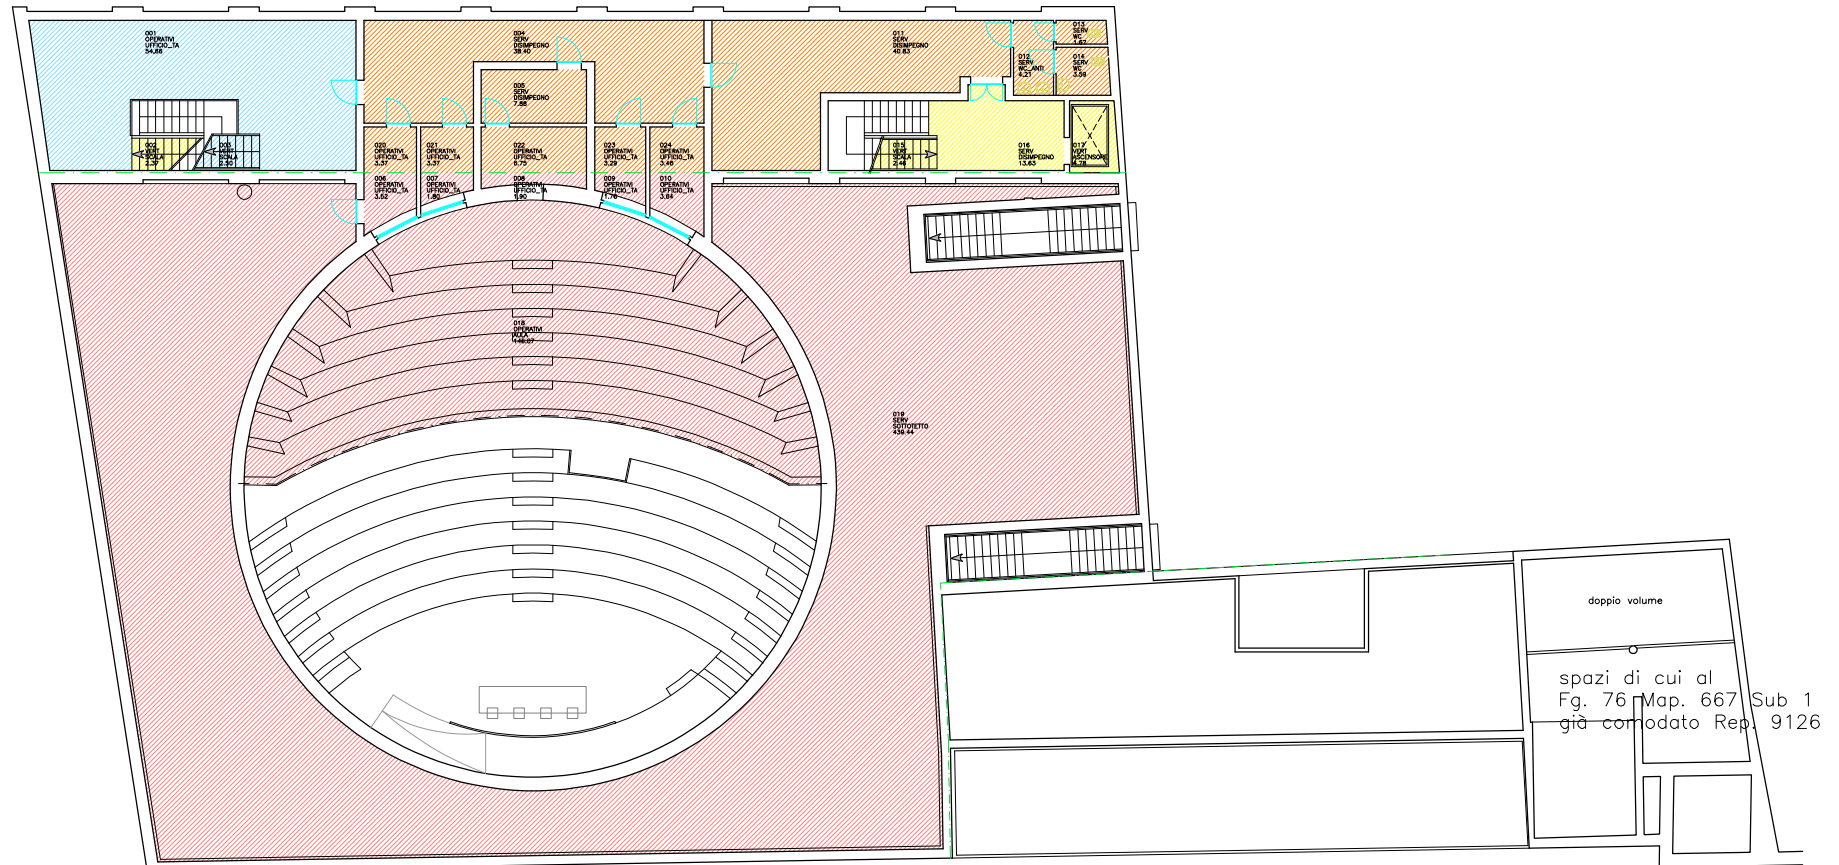

Legenda scala 1:200
A3 rapp. stampa 5-1

- spazi comuni Fg. 76 Map. 663 Sub 1
mq. 23,253
- spazi NON UNIBO Fg. 76 Map. 663 Sub 3
mq. 57,167
- spazi UNIBO Fg. 76 Map. 663 Sub 3
mq. 116,829
- spazi UNIBO Fg. 76 Map. 663 Sub 4
mq. 598,143

mq. 559,770



- | | |
|---|--|
|  | spazi comuni Fg. 76 Map. 663 Sub 1
mq. 19,782 |
|  | spazi NON UNIBO Fg. 76 Map. 663 Sub 3
mq. 147,059 |
|  | spazi UNIBO Fg. 76 Map. 663 Sub 4
mq. 392,929 |